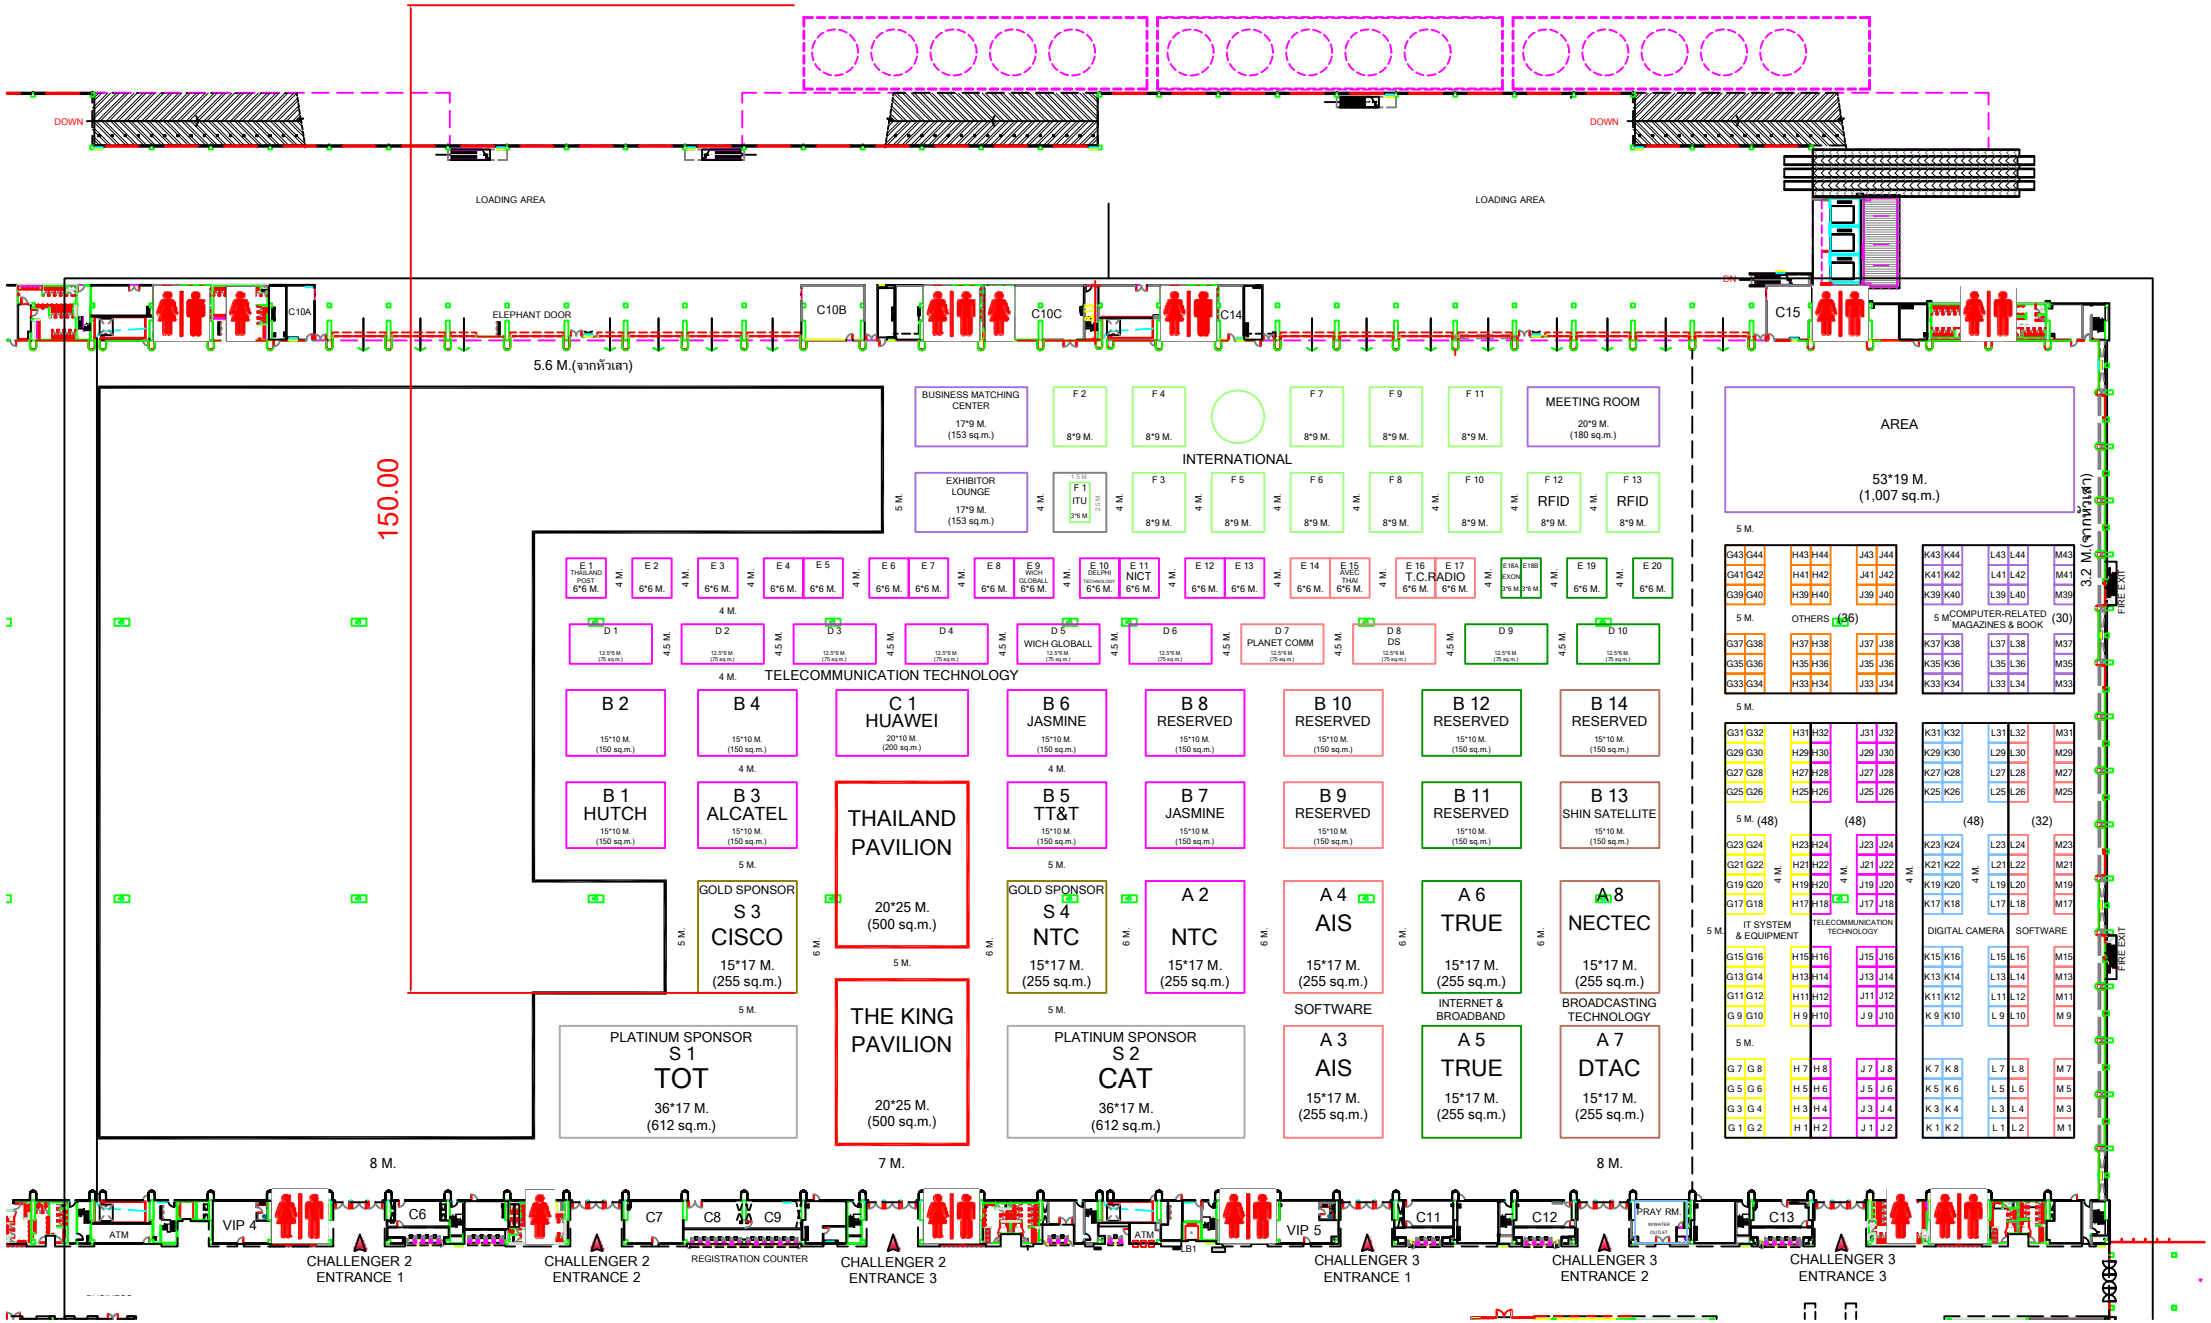
DOWN
LOADING AREA
LOADING AREA
DOWN
C10A
ELEPHANT DOOR
C10B
C10C
C14
C15
5.6 M.(จากหัวเสา)
150.00
BUSINESS MATCHING CENTER
17*9 M.
(153 sq.m.)
F 2
8*9 M.
F 4
8*9 M.
F 7
8*9 M.
F 9
8*9 M.
F 11
8*9 M.
MEETING ROOM
20*9 M.
(180 sq.m.)
INTERNATIONAL
EXHIBITOR LOUNGE
17*9 M.
(153 sq.m.)
F 1
ITU
3*6 M.
F 3
8*9 M.
F 5
8*9 M.
F 6
8*9 M.
F 8
8*9 M.
F 10
8*9 M.
F 12
RFID
8*9 M.
F 13
RFID
8*9 M.
E 1
THAILAND POST
6*6 M.
E 2
6*6 M.
E 3
6*6 M.
E 4
6*6 M.
E 5
6*6 M.
E 6
6*6 M.
E 7
6*6 M.
E 8
6*6 M.
E 9
WICH GLOBALL
6*6 M.
E 10
DELPHI TECHNOLOGY
6*6 M.
E 11
NICT
6*6 M.
E 12
6*6 M.
E 13
6*6 M.
E 14
6*6 M.
E 15
AVECO THAI
6*6 M.
E 16
T.C.RADIO
6*6 M.
E 17
6*6 M.
E 18A
EXION
3*6 M.
E 18B
3*6 M.
E 19
6*6 M.
E 20
6*6 M.
D 1
12.5*6 M.
(75 sq.m.)
D 2
12.5*6 M.
(75 sq.m.)
D 3
12.5*6 M.
(75 sq.m.)
D 4
12.5*6 M.
(75 sq.m.)
D 5
WICH GLOBALL
12.5*6 M.
(75 sq.m.)
D 6
12.5*6 M.
(75 sq.m.)
D 7
PLANET COMM
12.5*6 M.
(75 sq.m.)
D 8
DS
12.5*6 M.
(75 sq.m.)
D 9
12.5*6 M.
(75 sq.m.)
D 10
12.5*6 M.
(75 sq.m.)
TELECOMMUNICATION TECHNOLOGY
B 2
15*10 M.
(150 sq.m.)
B 4
15*10 M.
(150 sq.m.)
C 1
HUAWEI
20*10 M.
(200 sq.m.)
B 6
JASMINE
15*10 M.
(150 sq.m.)
B 8
RESERVED
15*10 M.
(150 sq.m.)
B 10
RESERVED
15*10 M.
(150 sq.m.)
B 12
RESERVED
15*10 M.
(150 sq.m.)
B 14
RESERVED
15*10 M.
(150 sq.m.)
B 1
HUTCH
15*10 M.
(150 sq.m.)
B 3
ALCATEL
15*10 M.
(150 sq.m.)
THAILAND PAVILION
20*25 M.
(500 sq.m.)
B 5
TT&T
15*10 M.
(150 sq.m.)
B 7
JASMINE
15*10 M.
(150 sq.m.)
B 9
RESERVED
15*10 M.
(150 sq.m.)
B 11
RESERVED
15*10 M.
(150 sq.m.)
B 13
SHIN SATELLITE
15*10 M.
(150 sq.m.)
GOLD SPONSOR
S 3
CISCO
15*17 M.
(255 sq.m.)
GOLD SPONSOR
S 4
NTC
15*17 M.
(255 sq.m.)
A 2
NTC
15*17 M.
(255 sq.m.)
A 4
AIS
15*17 M.
(255 sq.m.)
SOFTWARE
A 6
TRUE
15*17 M.
(255 sq.m.)
INTERNET & BROADBAND
A 8
NECTEC
15*17 M.
(255 sq.m.)
BROADCASTING TECHNOLOGY
PLATINUM SPONSOR
S 1
TOT
36*17 M.
(612 sq.m.)
THE KING PAVILION
20*25 M.
(500 sq.m.)
PLATINUM SPONSOR
S 2
CAT
36*17 M.
(612 sq.m.)
A 3
AIS
15*17 M.
(255 sq.m.)
A 5
TRUE
15*17 M.
(255 sq.m.)
A 7
DTAC
15*17 M.
(255 sq.m.)
8 M.
7 M.
8 M.
AREA
53*19 M.
(1,007 sq.m.)
3.2 M.(จากหัวเสา)
OTHERS (36)
COMPUTER-RELATED MAGAZINES & BOOK (30)
IT SYSTEM & EQUIPMENT (48)
TELECOMMUNICATION TECHNOLOGY (48)
DIGITAL CAMERA (48)
SOFTWARE (32)
FIRE EXIT
FIRE EXIT
ATM
VIP 4
C6
C7
C8
C9
REGISTRATION COUNTER
ATM
VIP 5
C11
C12
PRAY RM.
C13
CHALLENGER 2 ENTRANCE 1
CHALLENGER 2 ENTRANCE 2
CHALLENGER 2 ENTRANCE 3
CHALLENGER 3 ENTRANCE 1
CHALLENGER 3 ENTRANCE 2
CHALLENGER 3 ENTRANCE 3